Not to Scale

# 2 Part tall Skirting - M130

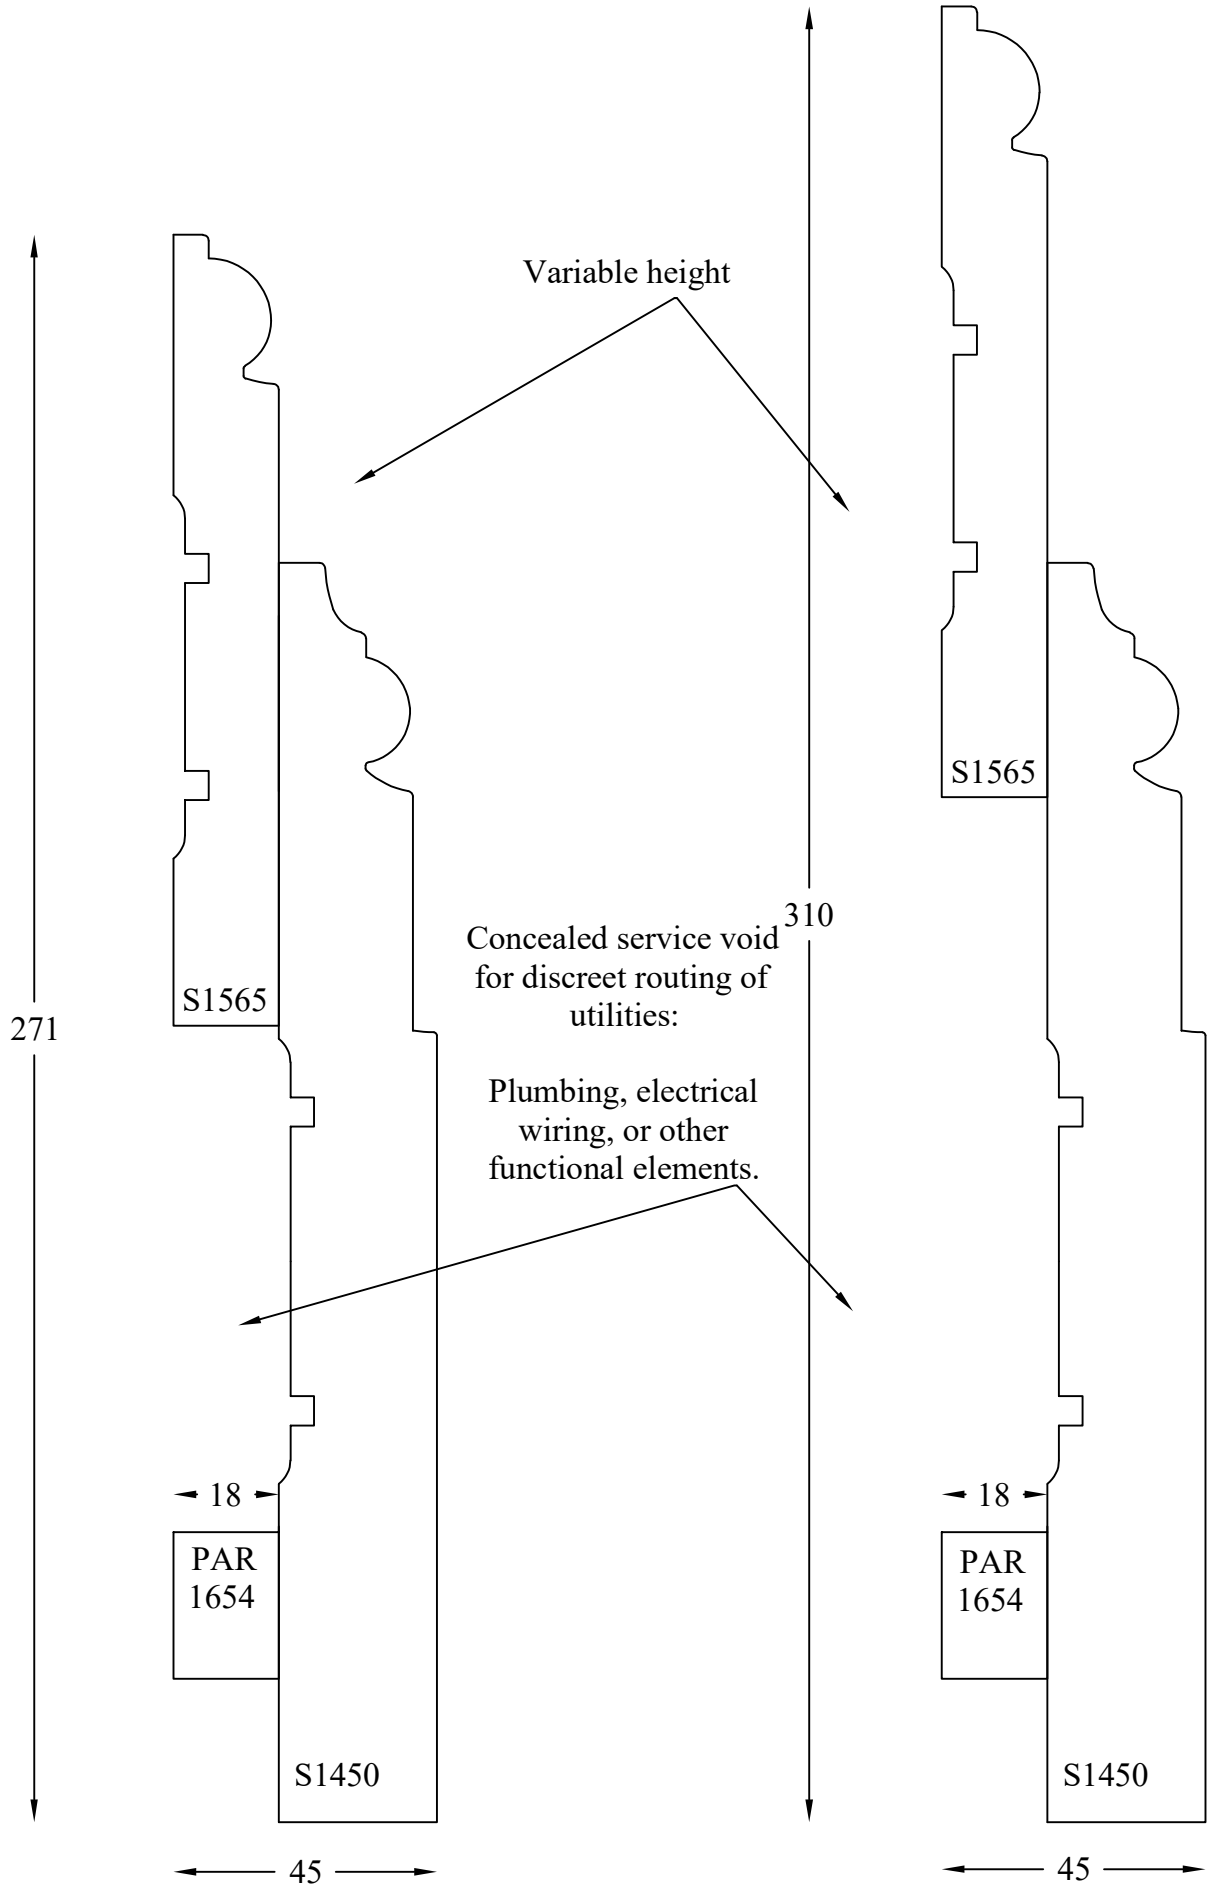


WRP Timber Mouldings